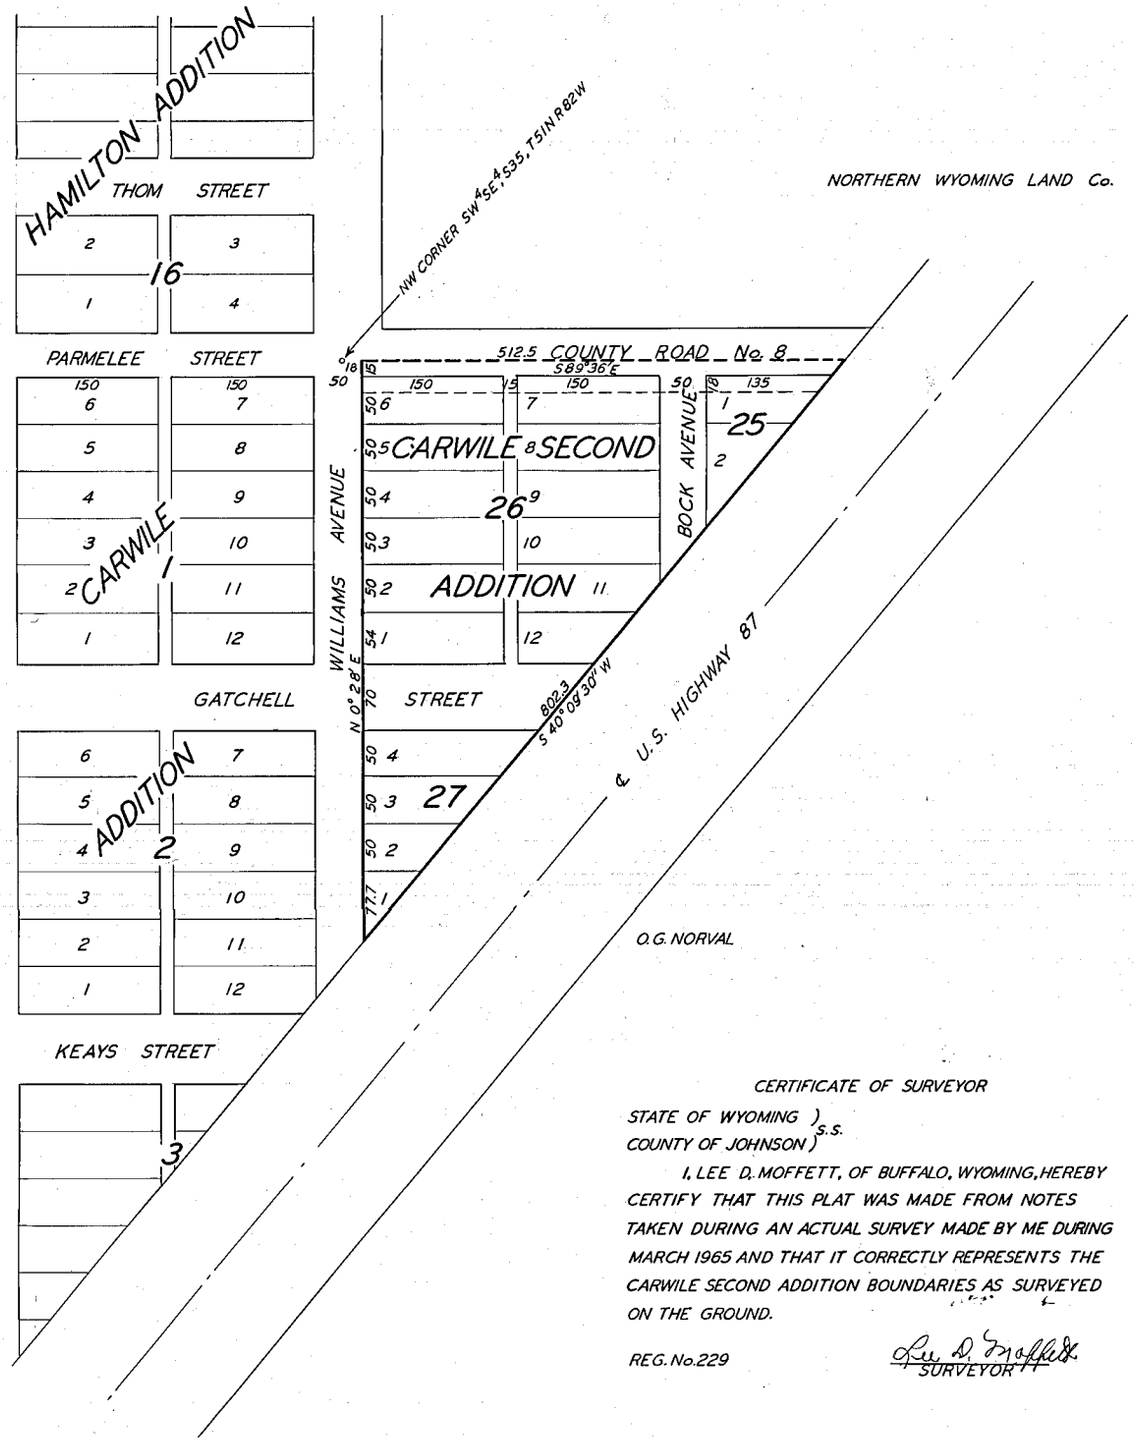

CERTIFICATE OF SURVEYOR

STATE OF WYOMING)
COUNTY OF JOHNSON) S.S.

I, LEE D. MOFFETT, OF BUFFALO, WYOMING, HEREBY CERTIFY THAT THIS PLAT WAS MADE FROM NOTES TAKEN DURING AN ACTUAL SURVEY MADE BY ME DURING MARCH 1965 AND THAT IT CORRECTLY REPRESENTS THE CARWILE SECOND ADDITION BOUNDARIES AS SURVEYED ON THE GROUND.

REG. No. 229 Lee D. Moffett
SURVEYOR

CERTIFICATE OF DEDICATION

WE, HAROLD V. BOCK AND MARGARET B. BOCK, THE UNDERSIGNED, OWNERS AND PROPRIETORS OF THE LANDS SHOWN ON THIS PLAT AS THE CARWILE SECOND ADDITION TO THE CITY OF BUFFALO AND DESCRIBED AS FOLLOWS; BEGINNING AT A POINT WHICH IS THE INTERSECTION OF THE NORTH LINE OF THE SW¼SE¼, SECTION 35, T 51 N R 82 W WITH THE WEST RIGHT OF WAY LINE OF U.S. HIGHWAY No. 87; THENCE S 40° 09' 30" W ALONG SAID RIGHT OF WAY LINE A DISTANCE OF 802.3 FEET TO A POINT ON THE CITY LIMITS OF SAID CITY; THENCE N 0° 28' E ALONG SAID CITY LIMITS A DISTANCE OF 616.7 FEET TO THE NORTH LINE OF SAID SW¼SE¼; THENCE S 89° 36' E A DISTANCE OF 512.5 FEET TO THE POINT OF BEGINNING;

CONTAINING 3.6 ACRES ALL IN THE SW¼SE¼ SECTION 35, T 51N R 82W;

DO HEREBY CERTIFY THAT WE HAVE CAUSED THIS PLAT TO BE MADE AND THAT IT IS WITH OUR FREE CONSENT AND DESIRE THAT THE AVENUES, STREETS AND ALLEYS AS SHOWN ARE HEREBY DEDICATED TO THE PUBLIC USE.

Harold V. Bock

Margaret B. Bock

STATE OF WYOMING) S.S.
COUNTY OF JOHNSON)

I, Virginia B. Rockett, A NOTARY PUBLIC WITHIN AND FOR THE COUNTY OF JOHNSON IN THE STATE OF WYOMING DO HEREBY CERTIFY THAT ON THIS DAY PERSONALLY APPEARED BEFORE ME HAROLD V. BOCK & MARGARET B. BOCK TO ME PERSONALLY KNOWN TO BE THE IDENTICAL PERSONS DESCRIBED IN AND WHO EXECUTED THE ABOVE CERTIFICATE AND ACKNOWLEDGED TO ME THAT THEY SIGNED, SEALED AND DELIVERED THE SAME AS THEIR FREE AND VOLUNTARY ACT AND DEED FOR THE USE AND PURPOSE THEREIN SETFORTH.

GIVEN UNDER MY HAND AND NOTARY SEAL THIS 7th DAY OF APRIL, 1965.

MY COMMISSION EXPIRES March 29, 1969

Virginia B. Rockett
NOTARY PUBLIC

APPROVED:

BOARD OF COUNTY COMMISSIONERS OF JOHNSON COUNTY, WYOMING BY RESOLUTION DULY PASSED ON THIS ___ DAY OF _____, 1965.

D. F. Hiles
CHAIRMAN OF THE BOARD

ATTEST: C. Palmer
COUNTY CLERK

THIS APPROVAL IS SUBJECT TO THE RIGHT-OF-WAY EASEMENT GRANTED TO JOHNSON COUNTY FOR COUNTY ROAD No. 8 – WHICH EASEMENT SHALL REMAIN IN FULL FORCE AND EFFECT.

D. F. Hiles
CHAIRMAN OF THE BOARD

ATTEST: C. Palmer
COUNTY CLERK

APPROVED:

CITY COUNCIL OF THE CITY OF BUFFALO, WYOMING BY ORDINANCE No. 663 DULY PASSED, ADOPTED AND APPROVED ON THE 5th DAY OF May, 1965.

A. W. Lusk
MAYOR

ATTEST: Carl Kretschmer
CITY CLERK

STATE OF WYOMING } ss. 15932
COUNTY OF JOHNSON }
This instrument was filed for record on 6-16 1965
at 9:40 A.M., and was duly recorded in Book ____ page ____
Fee $ ____
C. P. Palmer Register of Deeds.
By ____ Deputy

MAP OF THE

CARWILE SECOND ADDITION

TO THE CITY OF BUFFALO, WYOMING

SCALE 1" = 100'