53

MAP

SHOWING LANDS TO BE VACATED
FROM THE CORPORATE LIMITS OF
THE TOWN OF

KAYCEE WYOMING

Scale 1" = 100'

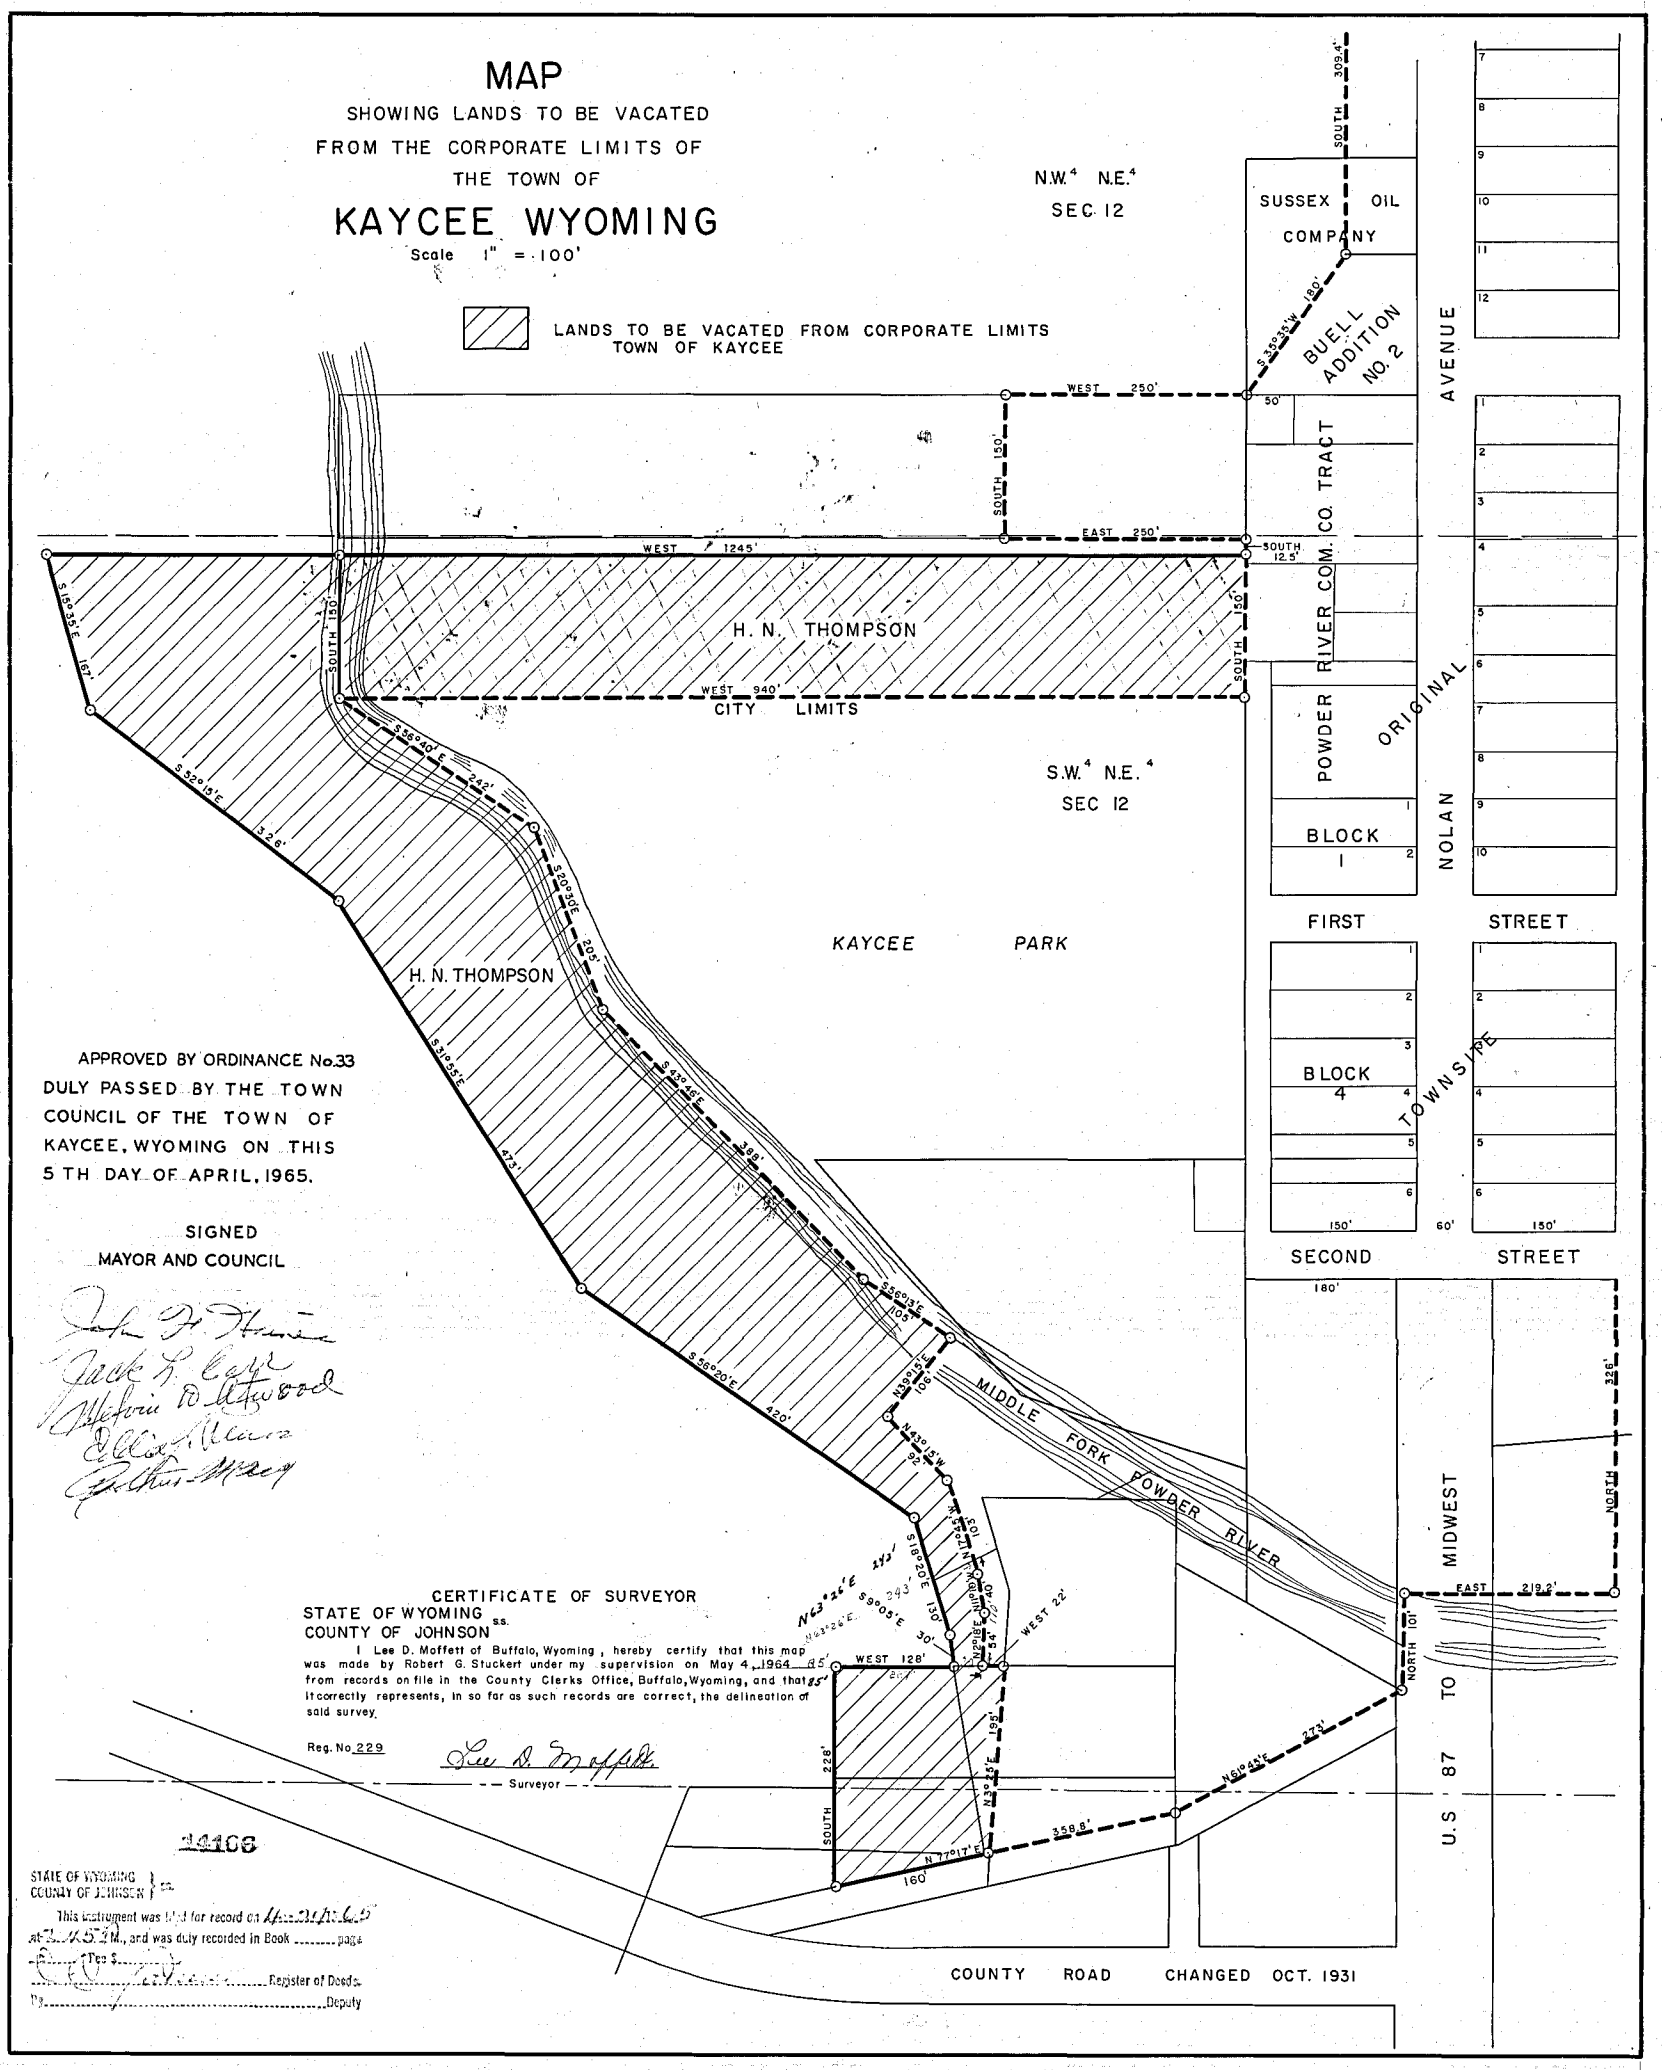

APPROVED BY ORDINANCE No.33
DULY PASSED BY THE TOWN
COUNCIL OF THE TOWN OF
KAYCEE, WYOMING ON THIS
5 TH DAY OF APRIL, 1965.

SIGNED
MAYOR AND COUNCIL

John F. Haines
Jack L. Carr
Melvin D. Atwood
Ellis L. Mears
Arthur Mary

CERTIFICATE OF SURVEYOR

STATE OF WYOMING ss.
COUNTY OF JOHNSON

I Lee D. Moffett of Buffalo, Wyoming, hereby certify that this map was made by Robert G. Stuckert under my supervision on May 4, 1964 from records on file in the County Clerks Office, Buffalo, Wyoming, and that it correctly represents, in so far as such records are correct, the delineation of said survey.

Reg. No. 229

Lee D. Moffett
Surveyor

14106

STATE OF WYOMING }
COUNTY OF JOHNSON } ss.

This instrument was filed for record on 4-30-65 at 2:45 P.M., and was duly recorded in Book ..... page

Fee $ .....

..... Register of Deeds

By ..... Deputy