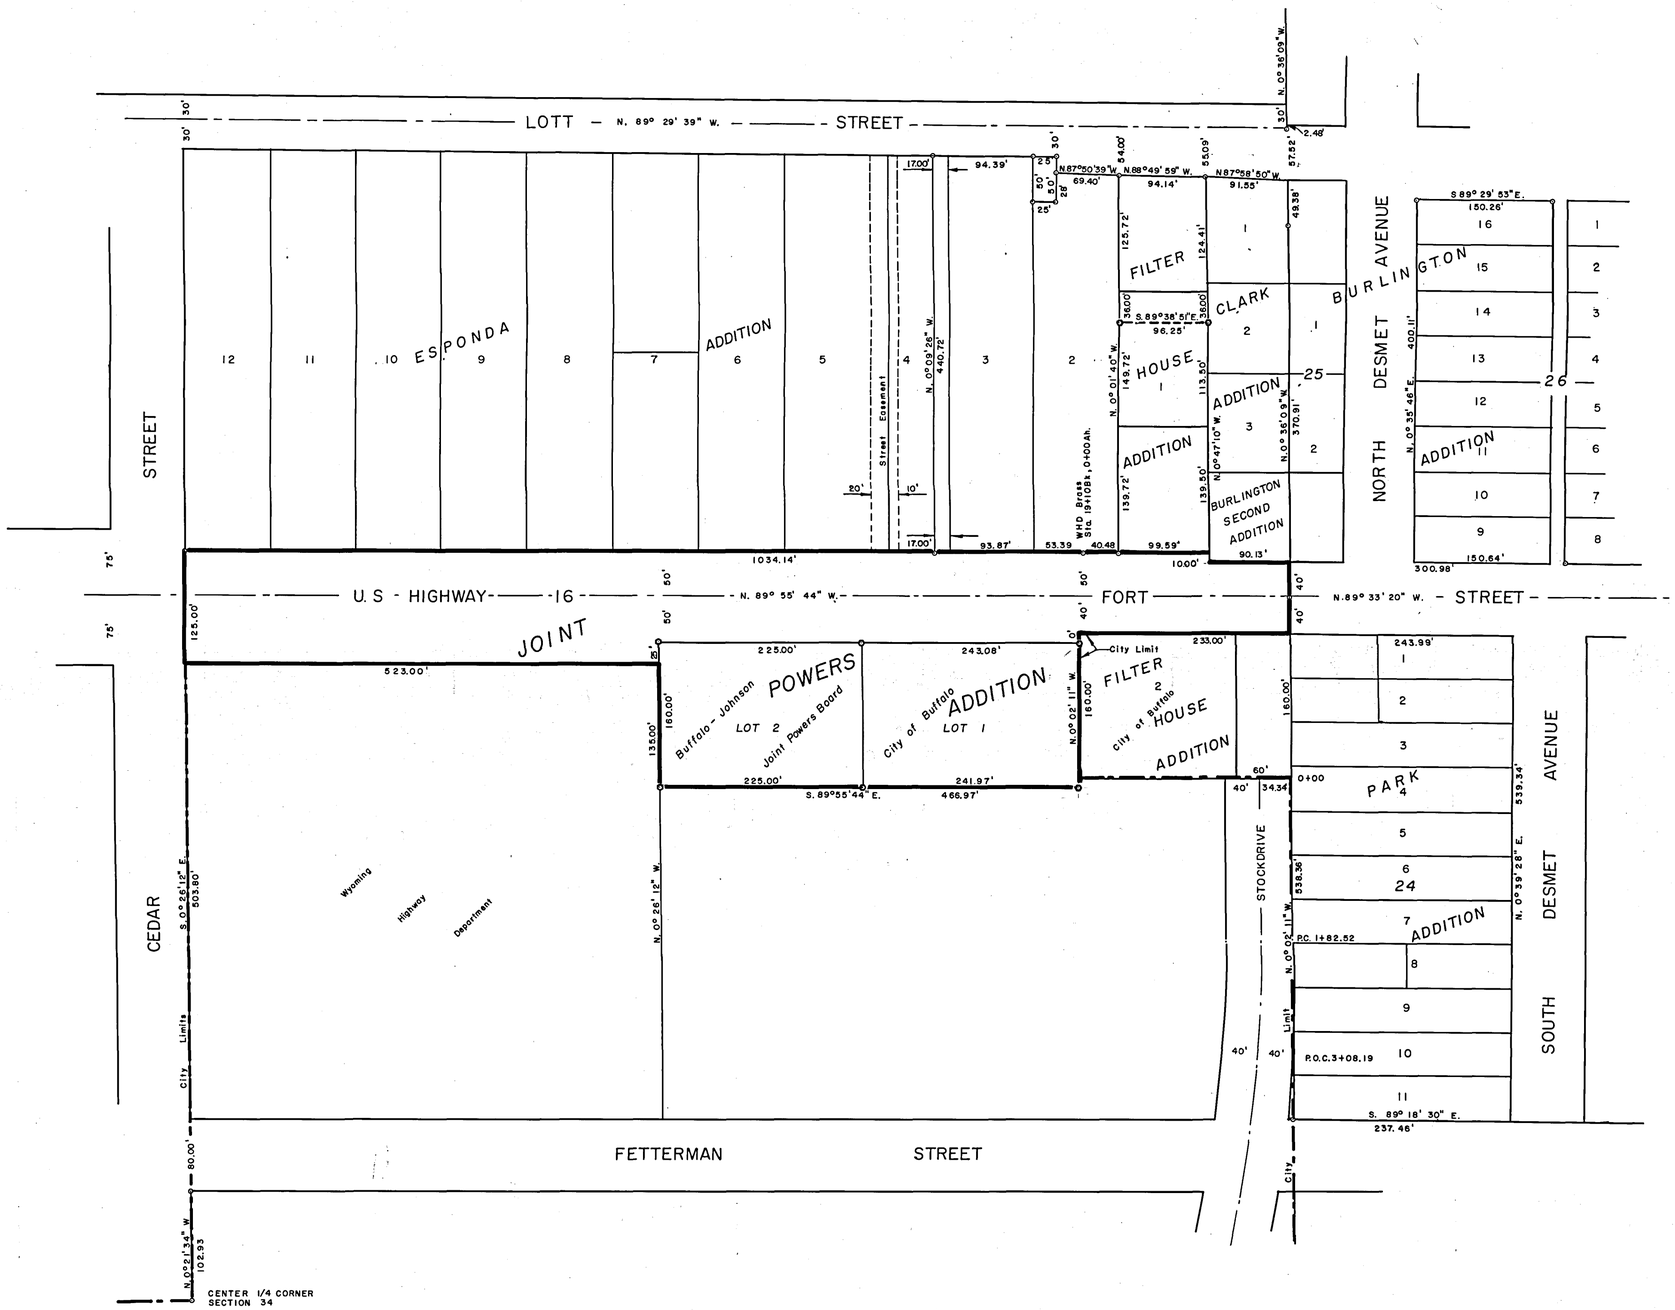

DEDICATION

STATE OF WYOMING }
COUNTY OF JOHNSON } ss

I, James Moore, Chairman of the Buffalo-Johnson Joint Powers Board, hereby certify that the Buffalo-Johnson Joint Powers Board is the owner and proprietor of the tract of land shown hereon as Lot 2 of the JOINT POWERS ADDITION to the City of Buffalo, Wyoming and that it is with the full consent and accordance with the said Board that said Lot 2 be annexed into the City of Buffalo, Wyoming as a part of the aforementioned JOINT POWERS ADDITION.

Witness my hand this 19th day of October, 1977.

James Moore
James Moore

Subscribed and sworn to before me this 19 day of Oct, 1977.

Notary Public

My commission expires: Jan. 2, 1979

STATE OF WYOMING }
COUNTY OF JOHNSON }

I, Sam Rosenthal, Mayor of the City of Buffalo, Wyoming herey certify that the City of Buffalo, Wyoming is the owner and proprietor of the tract of land shown hereon as Lot I of the JOINT POWERS ADDITION to the City of Buffalo, Wyoming; and that the aforementioned JOINT POWERS ADDITION be hereinafter be described as follows:

Beginning at the Southeast corner of the BURLINGTON SECOND ADDITION to the City of Buffalo, Wyoming; thence N. 89° 55' 44" W. along the south line of said BURLINGTON SECOND ADDITION a distance of 90.13 feet; thence N. 0° 47' 10" W. along the west line of said BURLINGTON SECOND ADDITION a distance of 10.00 feet to the southeast corner of Block I of the FILTER HOUSE ADDITION; thence N. 89° 55' 44" W. along the south line of said Block I a distance of 99.59 feet to the southeast corner of the ESPONDA ADDITION; thence N. 89° 55' 44" W. along the south line of said ESPONDA ADDITION a distance of 1034.14 feet to the southwest corner of said ESPONDA ADDITION; thence S. 0° 26' 12" E. a distance of 125.00 feet to the northwest corner of the Wyoming Highway Department propert; thence S. 89° 55' 44" E. a distance of 523.00 feet; thence S. 0° 26' 12" E. a distance of 135.00' feet; thence S. 89° 55' 44" E. a distance of 466.97 feet; thence N. 0° 02' 11" W. a distance of 170.00 feet to the northwest corner of Block 2 of the FILTER HOUSE ADDITION; thence S. 89° 55' 44" E. along the north line of said Block 2 a distance of 233.00 feet; thence N. 0° 36' 09" W. a distance of 80.00 feet to the point of beginning;

And that it is with the full consent and accordance of the City Council that the JOINT POWERS ADDITION be annexed into the City of Buffalo, Wyoming.

Sam Rosenthal
Mayor

Attest: Wm A Hopkins

CERTIFICATE

We hereby certify that the JOINT POWERS ADDITION has been annexed by Ordinance No. 287 duly passed and approved by the City Council this 6th day of December, 1977.

Sam Rosenthal
Mayor

Attest: Wm A Hopkins
City Clerk

Approved by the Board of County Commissioners of Johnson County, Wyoming by Resolution duly passed on this 16 day of January 1978

Chairman

Attest:
County Clerk

CERTIFICATE OF SURVEYOR

STATE OF WYOMING)
COUNTY OF JOHNSON) ss

I, Robert G. Stuckert of Buffalo, Wyoming, hereby certify that this map was made from notes taken during an actual survey made during March and April, 1976 by John Wesnitzer for whose work I stand personally responsible and that it accurately delineates the boundaries as shown hereon.

Reg. 324 L.S. Surveyor

STATE OF WYOMING)
COUNTY OF JOHNSON) ss

31871

This instrument was filed for record this 16 day of January, 1978 at 4:15 P.M., and was duly recorded in Book E2, Page 81.
Fee $25.00.

Register of Deeds.

By _____ Deputy.

SCALE: 1" = 100'

- Recovered Survey Corner.
- Set Corner 5/8" x 30" rebar

JOINT POWERS ADDITION

TO THE CITY OF BUFFALO, WYOMING